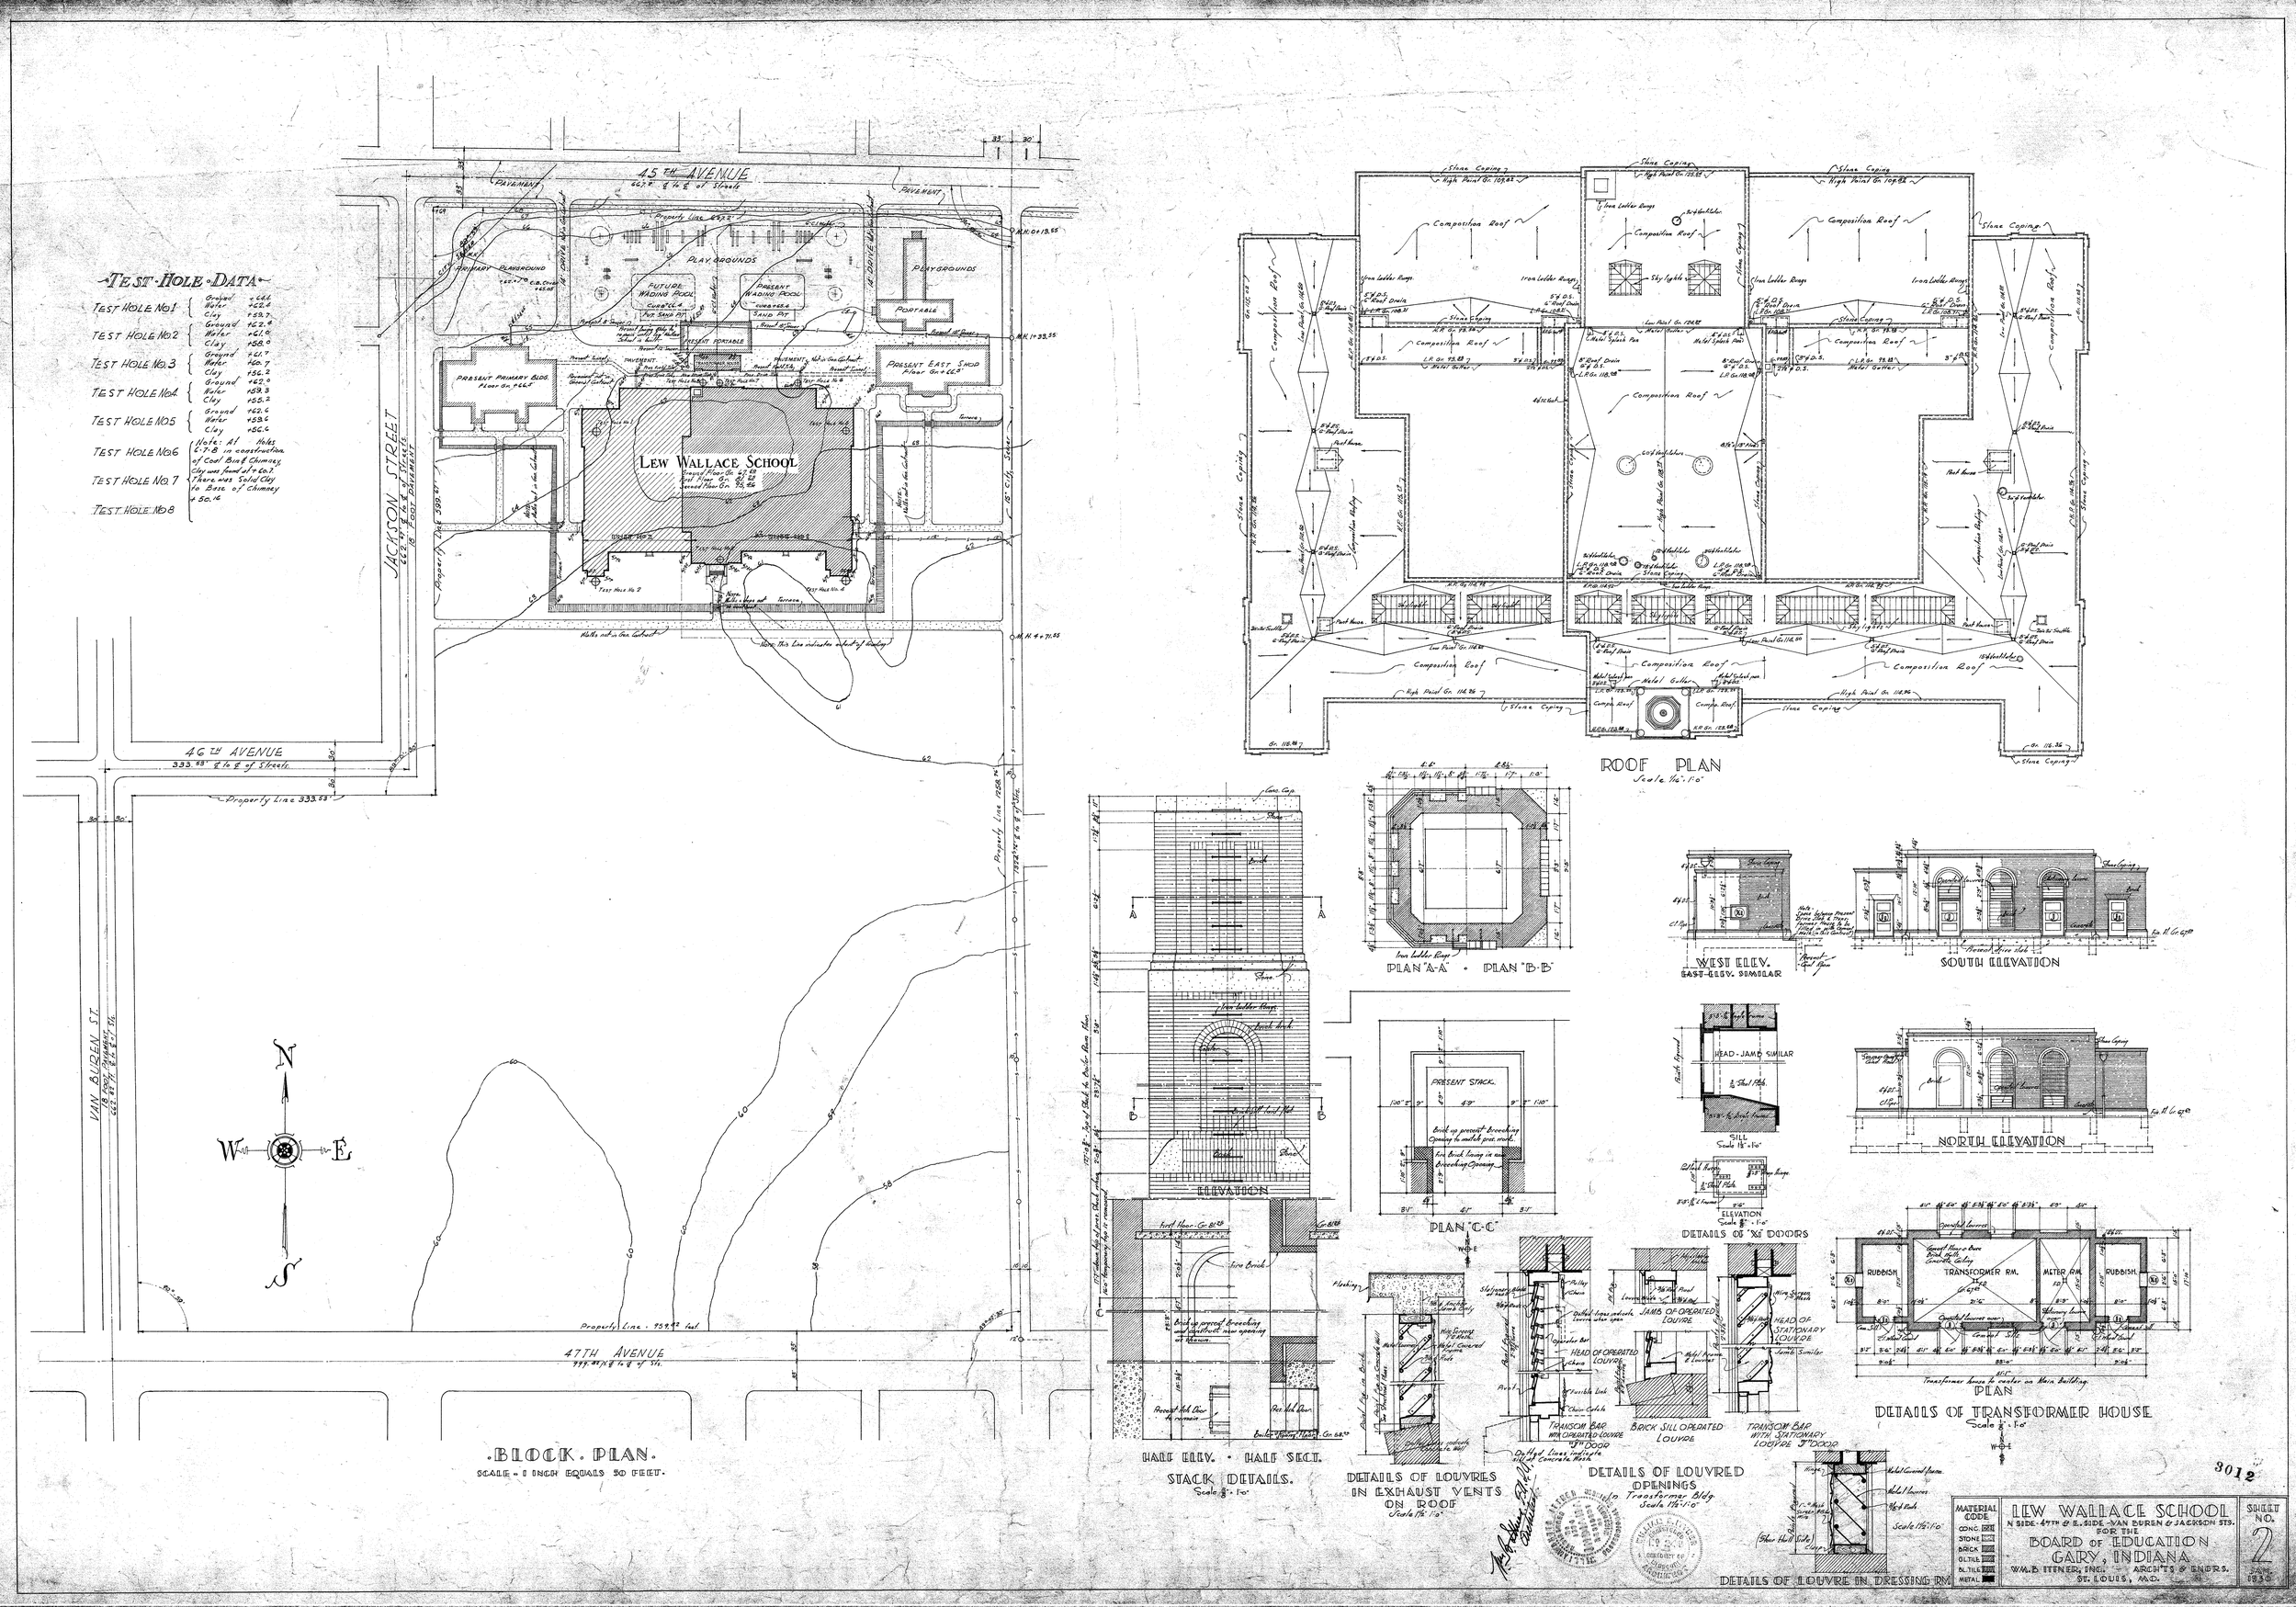

TEST HOLE DATA
TEST HOLE No.1 Ground +64.4 Water +62.4 Clay +59.7
TEST HOLE No.2 Ground +62.4 Water +61.0 Clay +58.0
TEST HOLE No.3 Ground +61.7 Water +60.7 Clay +56.2
TEST HOLE No.4 Ground +62.0 Water +59.3 Clay +55.2
TEST HOLE No.5 Ground +62.6 Water +59.6 Clay +56.6
TEST HOLE No.6 Note: At Holes 6-7-8 in construction of Coal Bin & Chimney, Clay was found at +60.7. There was Solid Clay to Base of Chimney +50.16
TEST HOLE No.7
TEST HOLE No.8
45TH AVENUE
46TH AVENUE
47TH AVENUE
JACKSON STREET
VAN BUREN ST.
LEW WALLACE SCHOOL
PLAY GROUNDS
PRESENT PRIMARY BLDG.
PRESENT EAST SHOP
PORTABLE
FUTURE WADING POOL
PRESENT WADING POOL
N
S
E
W
BLOCK PLAN
SCALE - 1 INCH EQUALS 50 FEET
ROOF PLAN
Scale 1/16" = 1'-0"
Composition Roof
Stone Coping
PLAN "A-A" · PLAN "B-B"
WEST ELEV.
EAST ELEV. SIMILAR
SOUTH ELEVATION
NORTH ELEVATION
ELEVATION
PLAN "C-C"
PRESENT STACK
HEAD-JAMB SIMILAR
SILL
ELEVATION
DETAILS OF "X" DOORS
RUBBISH
TRANSFORMER RM.
METER RM.
RUBBISH
PLAN
DETAILS OF TRANSFORMER HOUSE
Scale 1/8" = 1'-0"
HALF ELEV. · HALF SECT.
STACK DETAILS.
Scale 1/8" = 1'-0"
DETAILS OF LOUVRES IN EXHAUST VENTS ON ROOF
Scale 1 1/2" = 1'-0"
HEAD OF OPERATED LOUVRE
JAMB OF OPERATED LOUVRE
HEAD OF STATIONARY LOUVRE
TRANSOM BAR WITH OPERATED LOUVRE
BRICK SILL OPERATED LOUVRE
TRANSOM BAR WITH STATIONARY LOUVRE
DETAILS OF LOUVRED OPENINGS
In Transformer Bldg.
Scale 1 1/2" = 1'-0"
DETAILS OF LOUVRE IN DRESSING RM.
Scale 1 1/2" = 1'-0"
MATERIAL CODE
CONC.
STONE
BRICK
OL. TILE
BL. TILE
METAL
LEW WALLACE SCHOOL
N SIDE - 47TH & E. SIDE - VAN BUREN & JACKSON STS.
FOR THE
BOARD OF EDUCATION
GARY, INDIANA
WM. B. ITTNER, INC. - ARCH'TS & ENGRS.
ST. LOUIS, MO.
SHEET NO.
2
JAN. 1930
3012