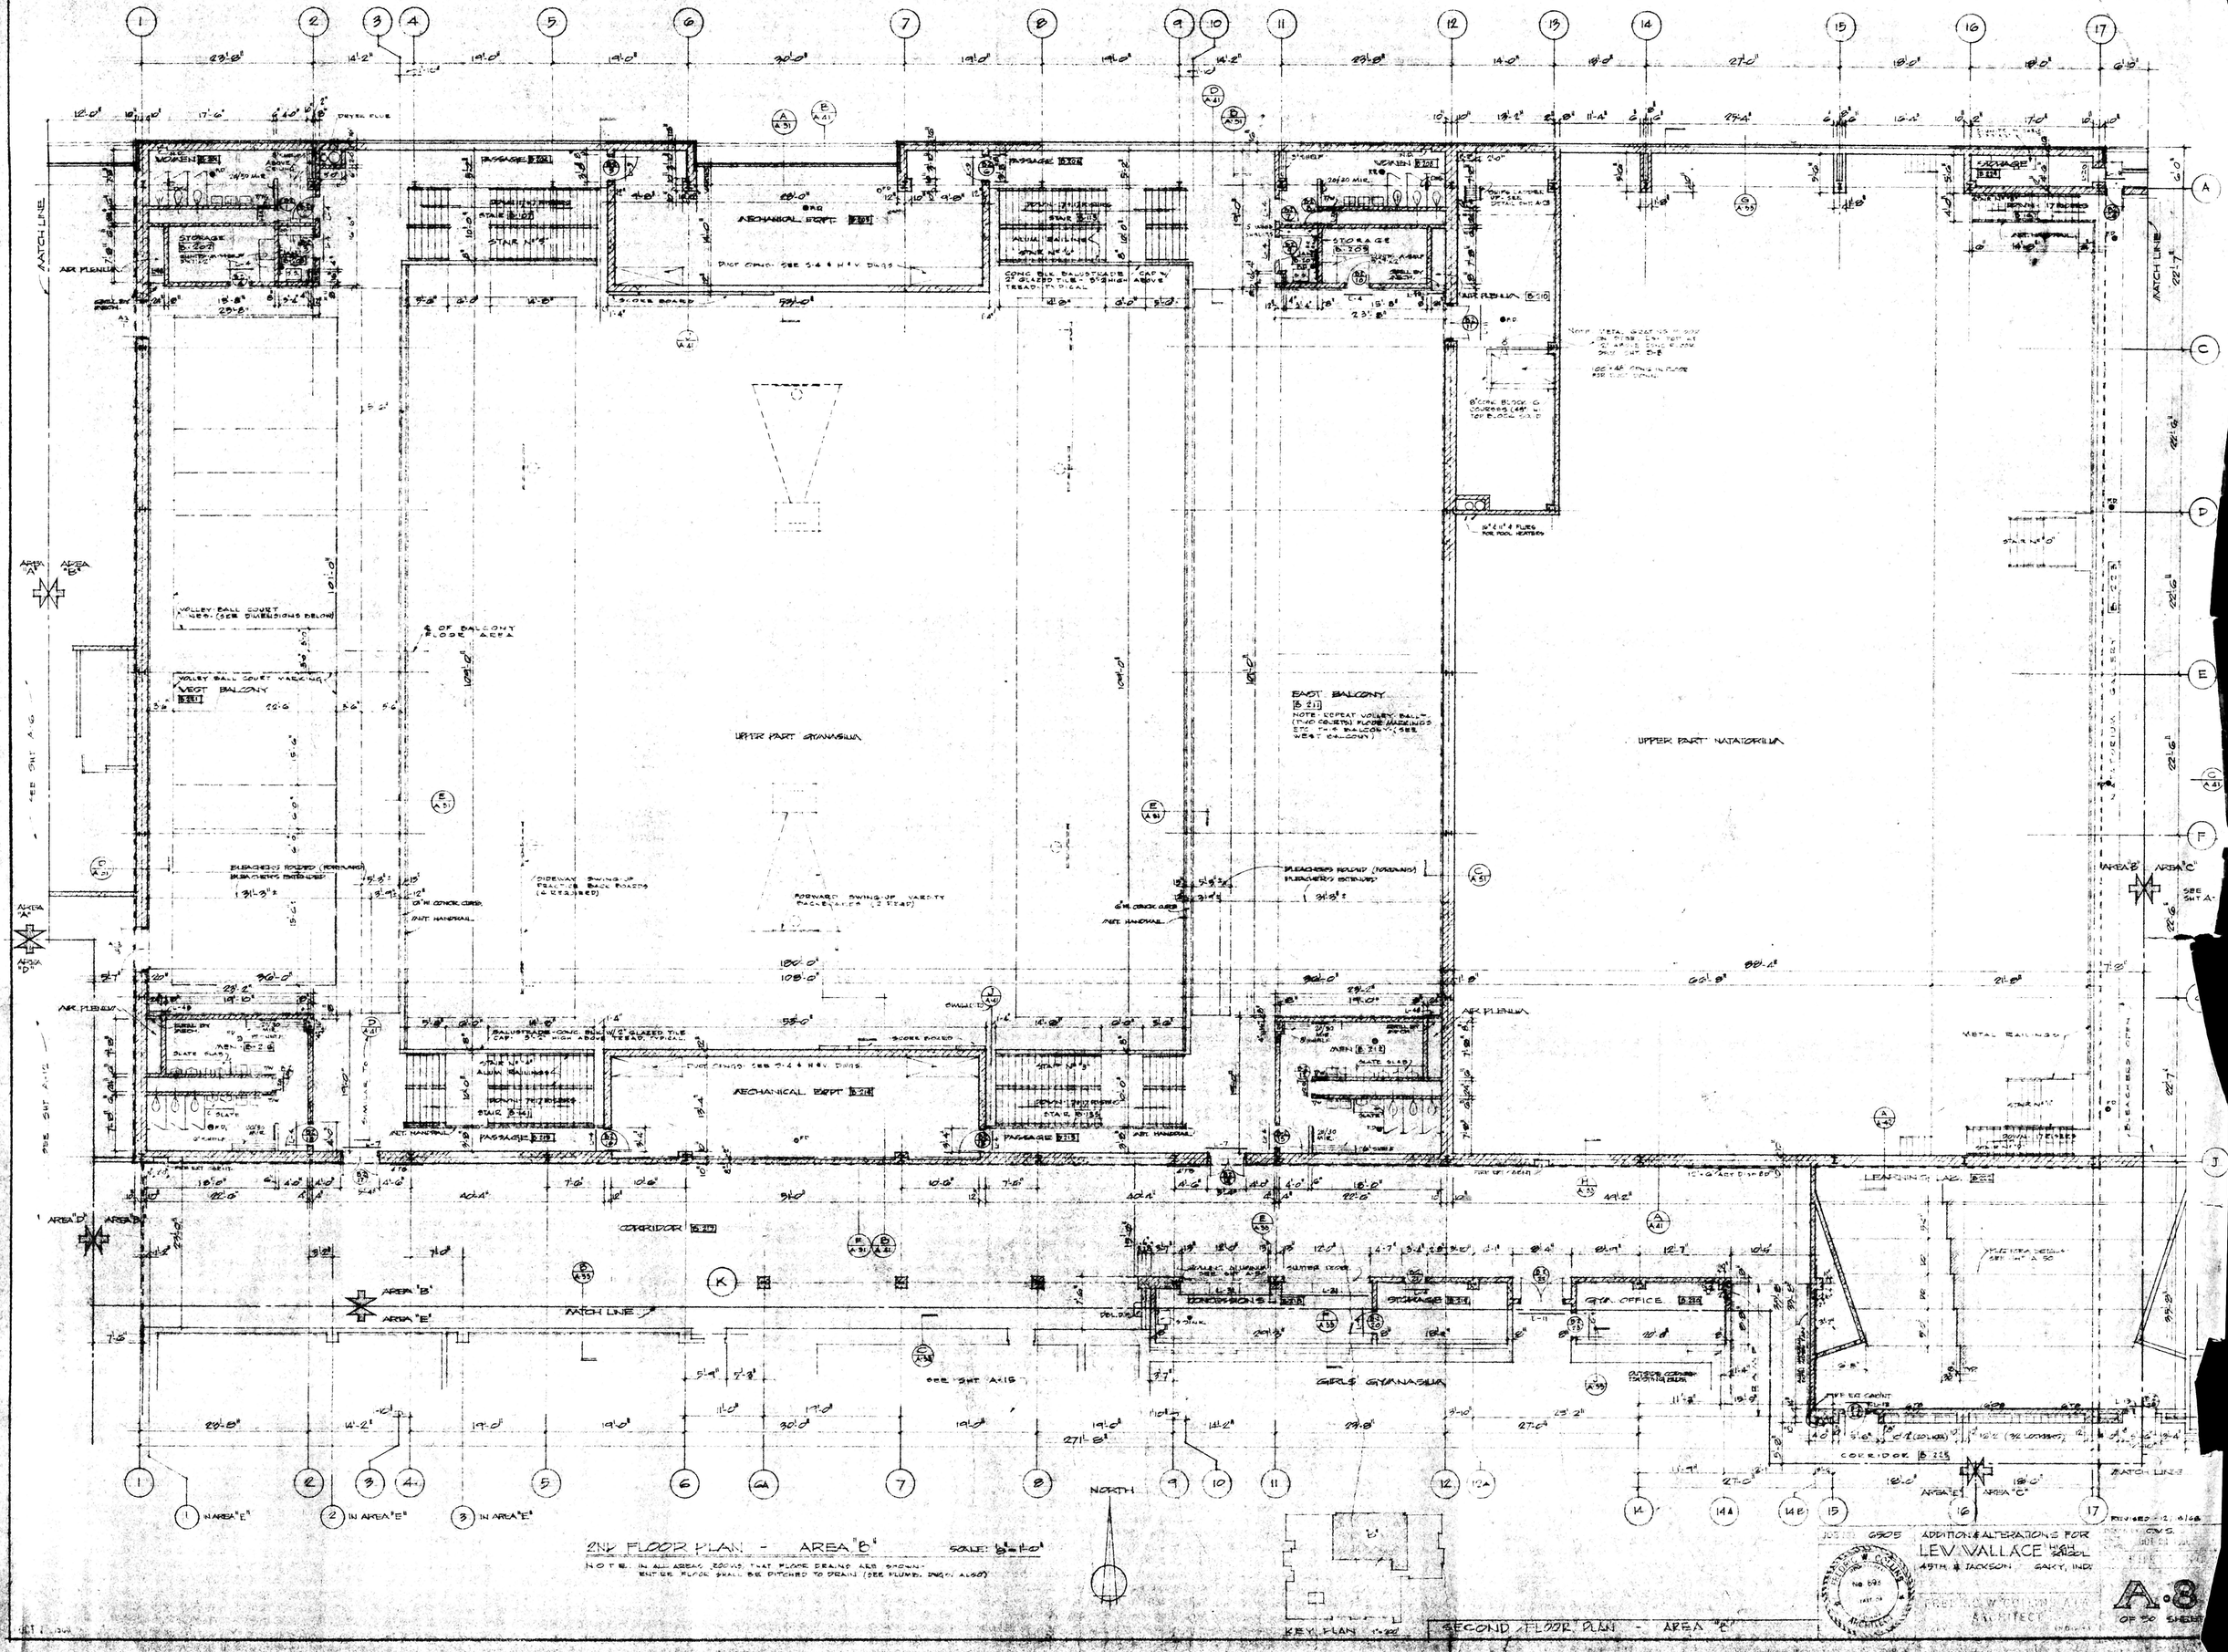

JOB NO. 6505 ADDITION & ALTERATIONS FOR LEW WALLACE HIGH SCHOOL
45TH & JACKSON GARY, IND.

A-8
OF 50 SHEETS