
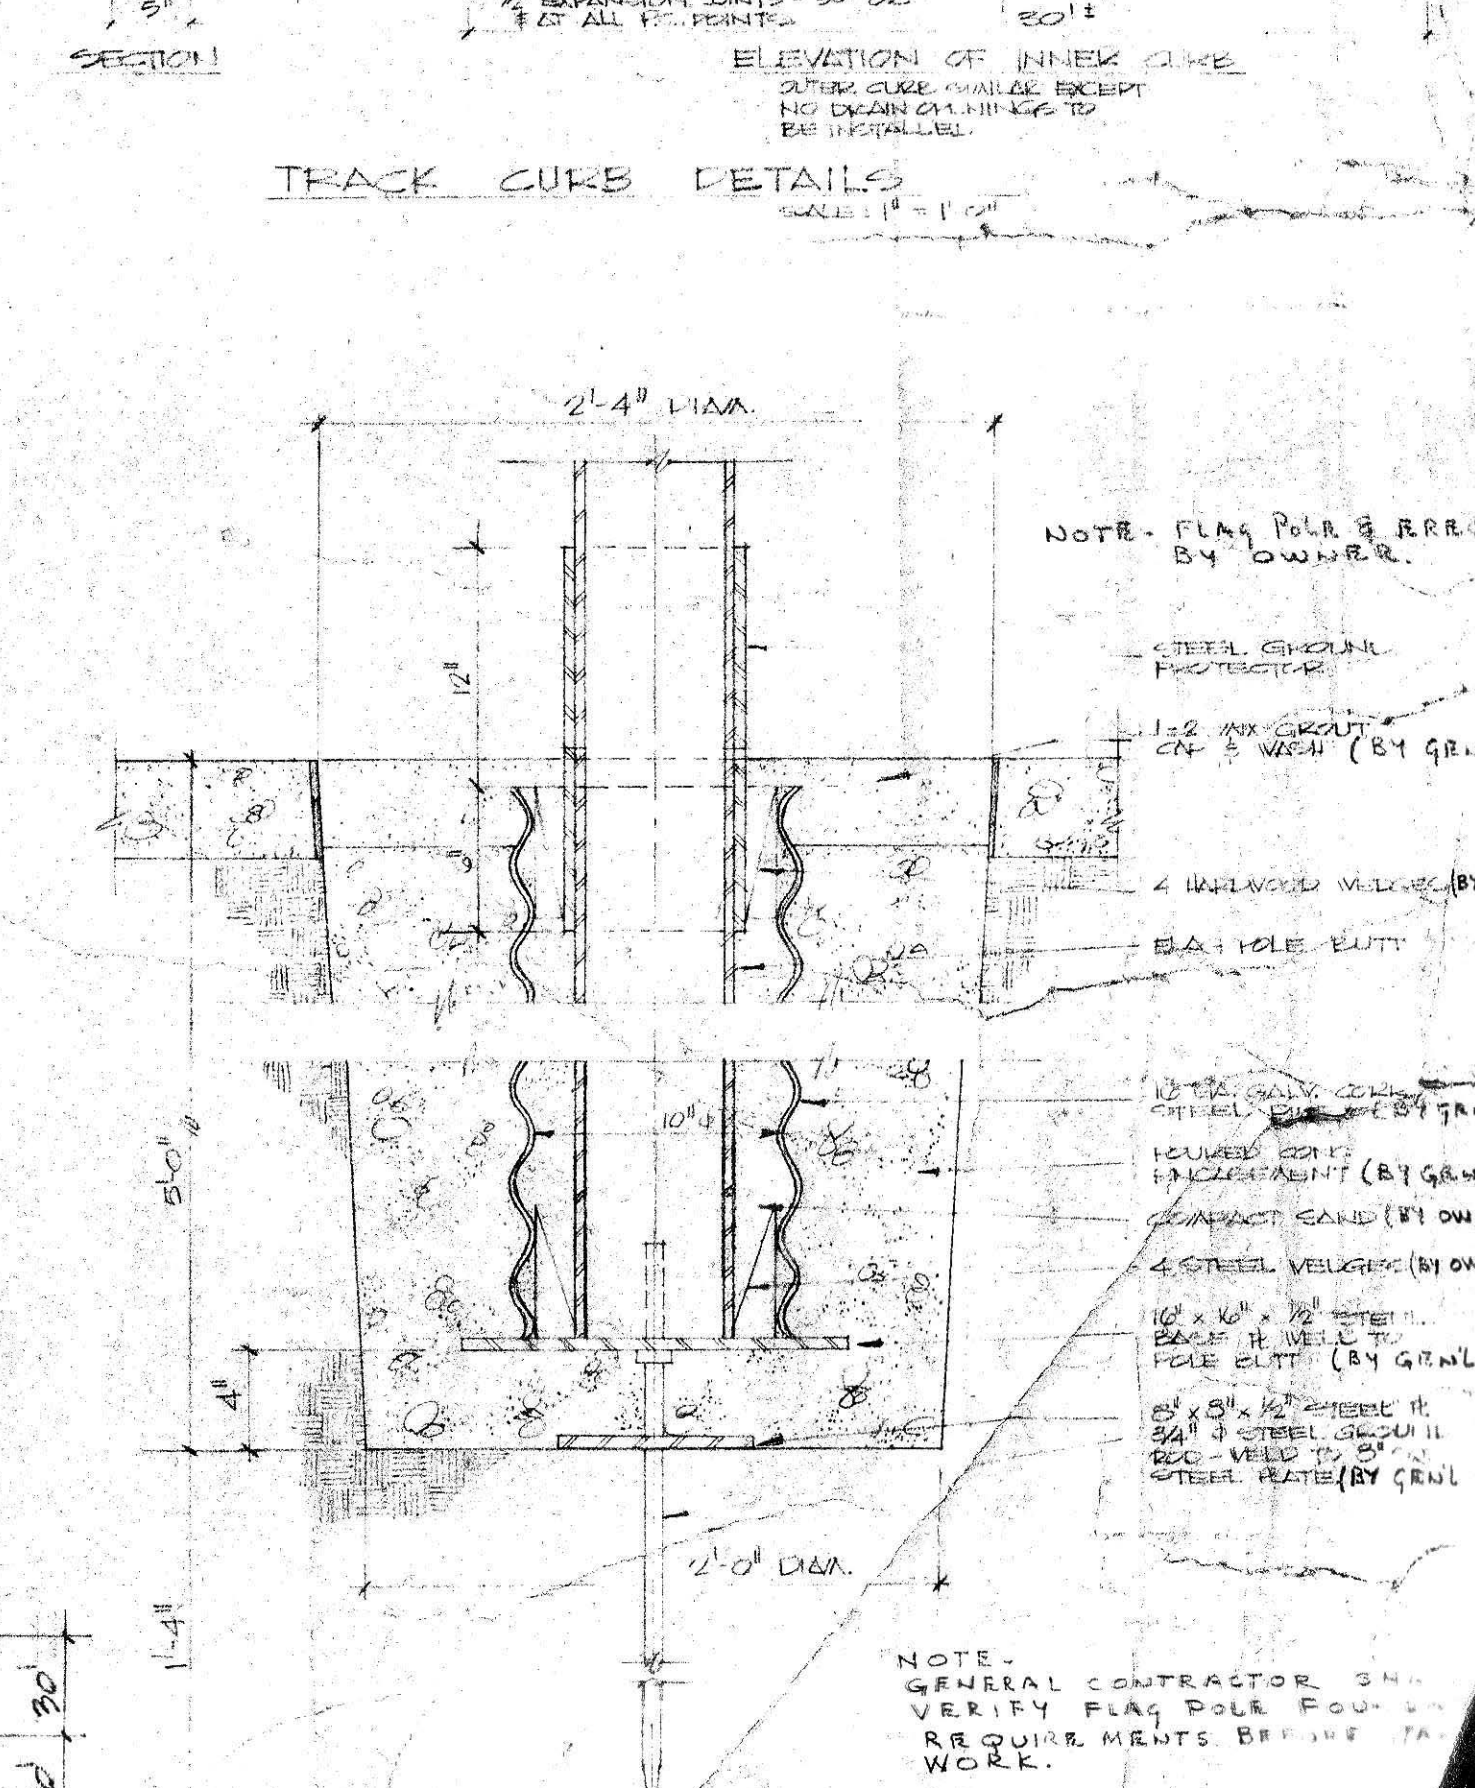
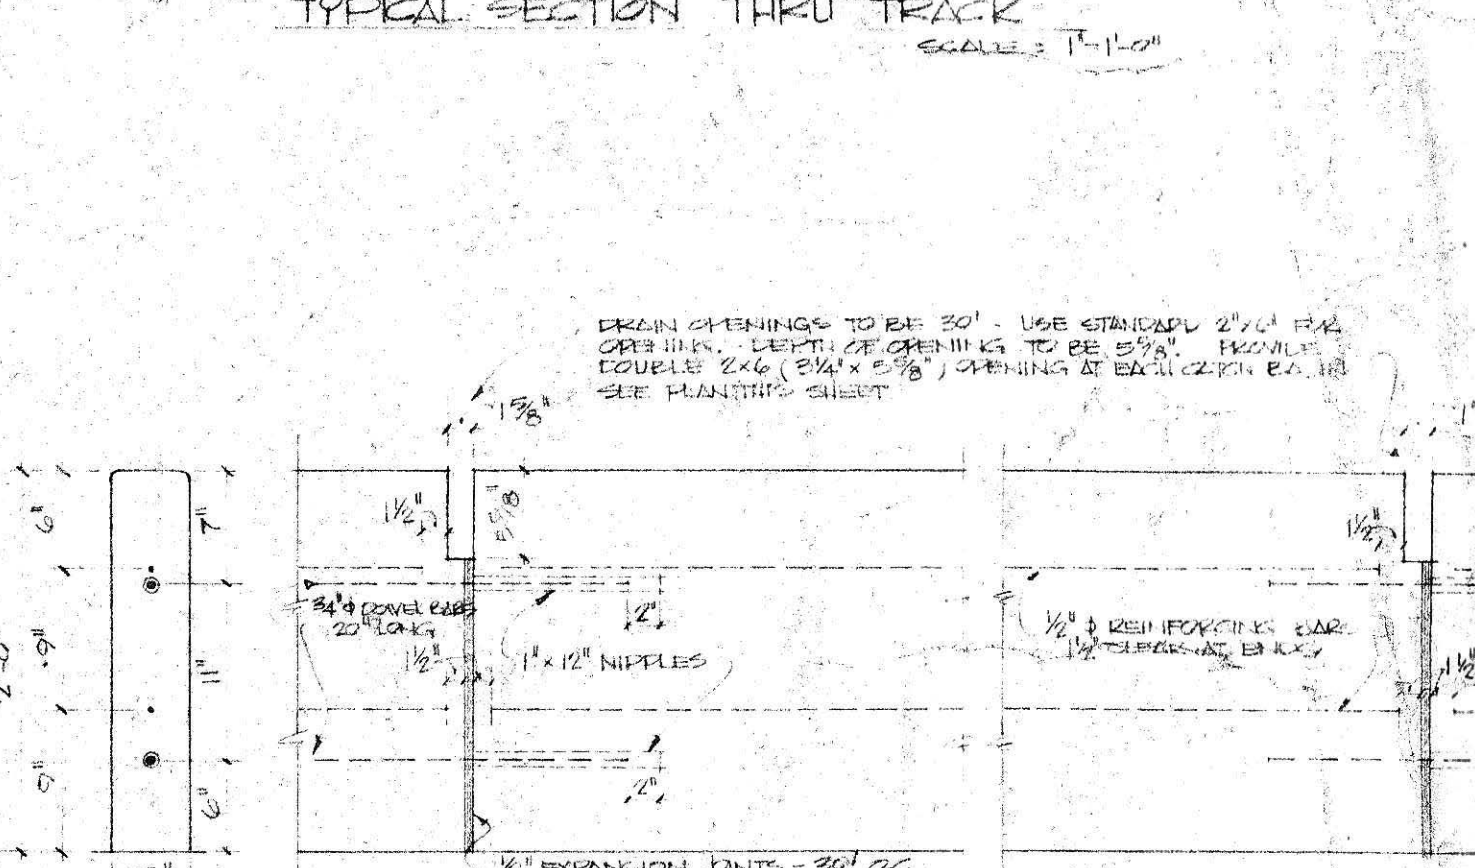
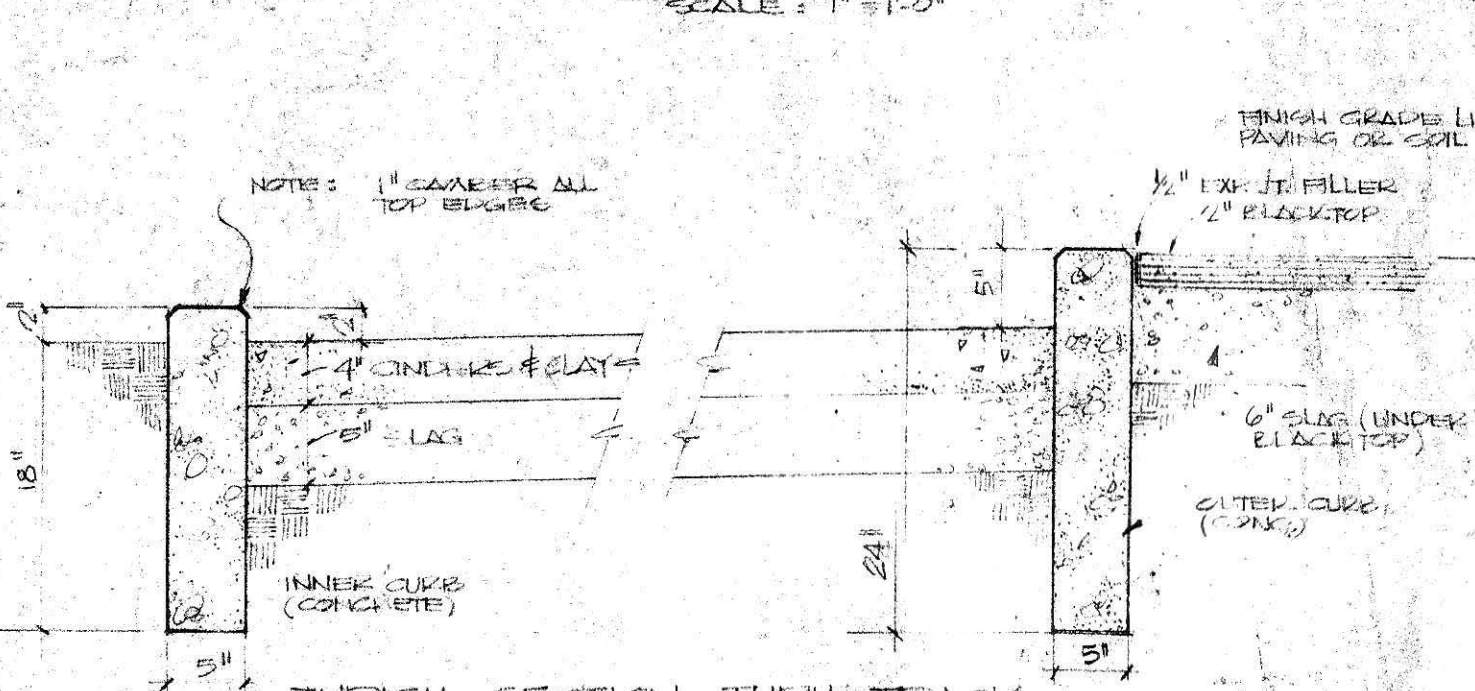
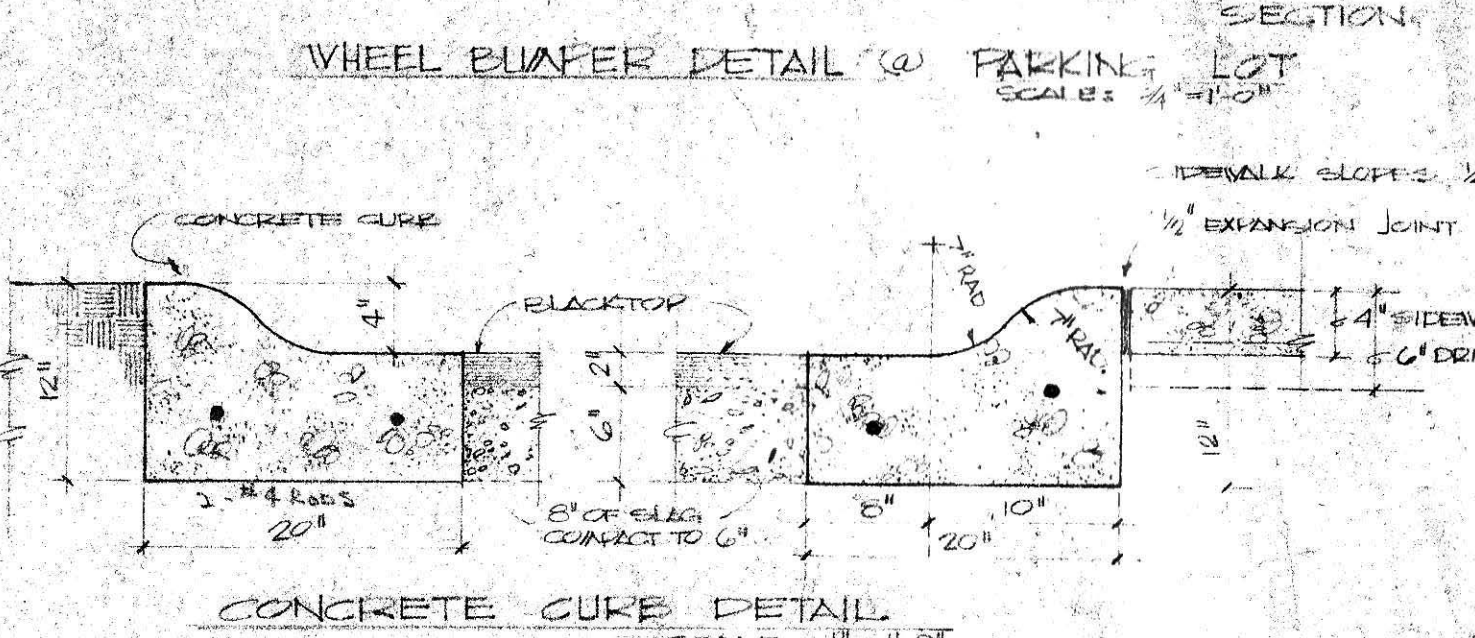
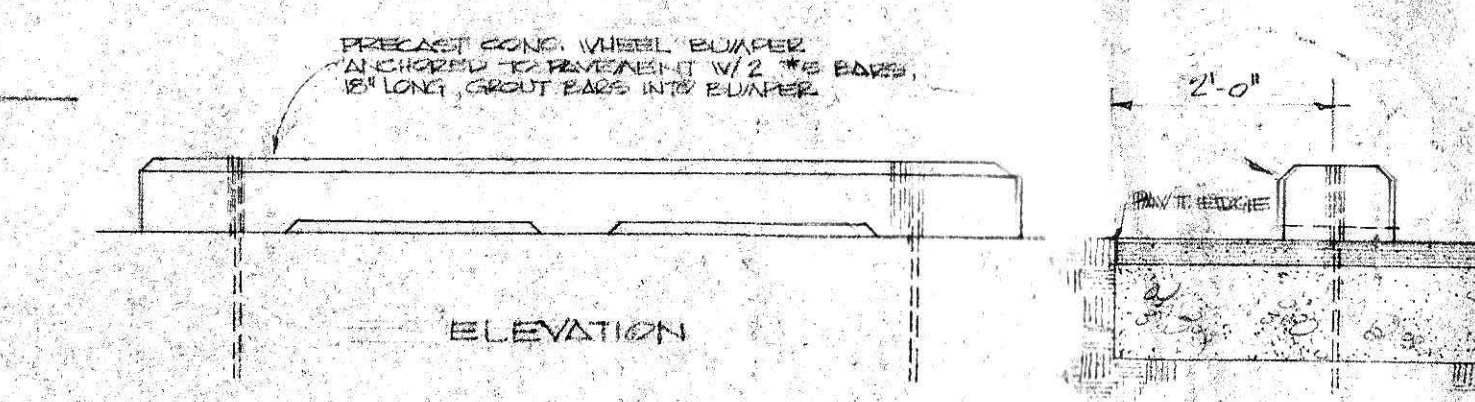


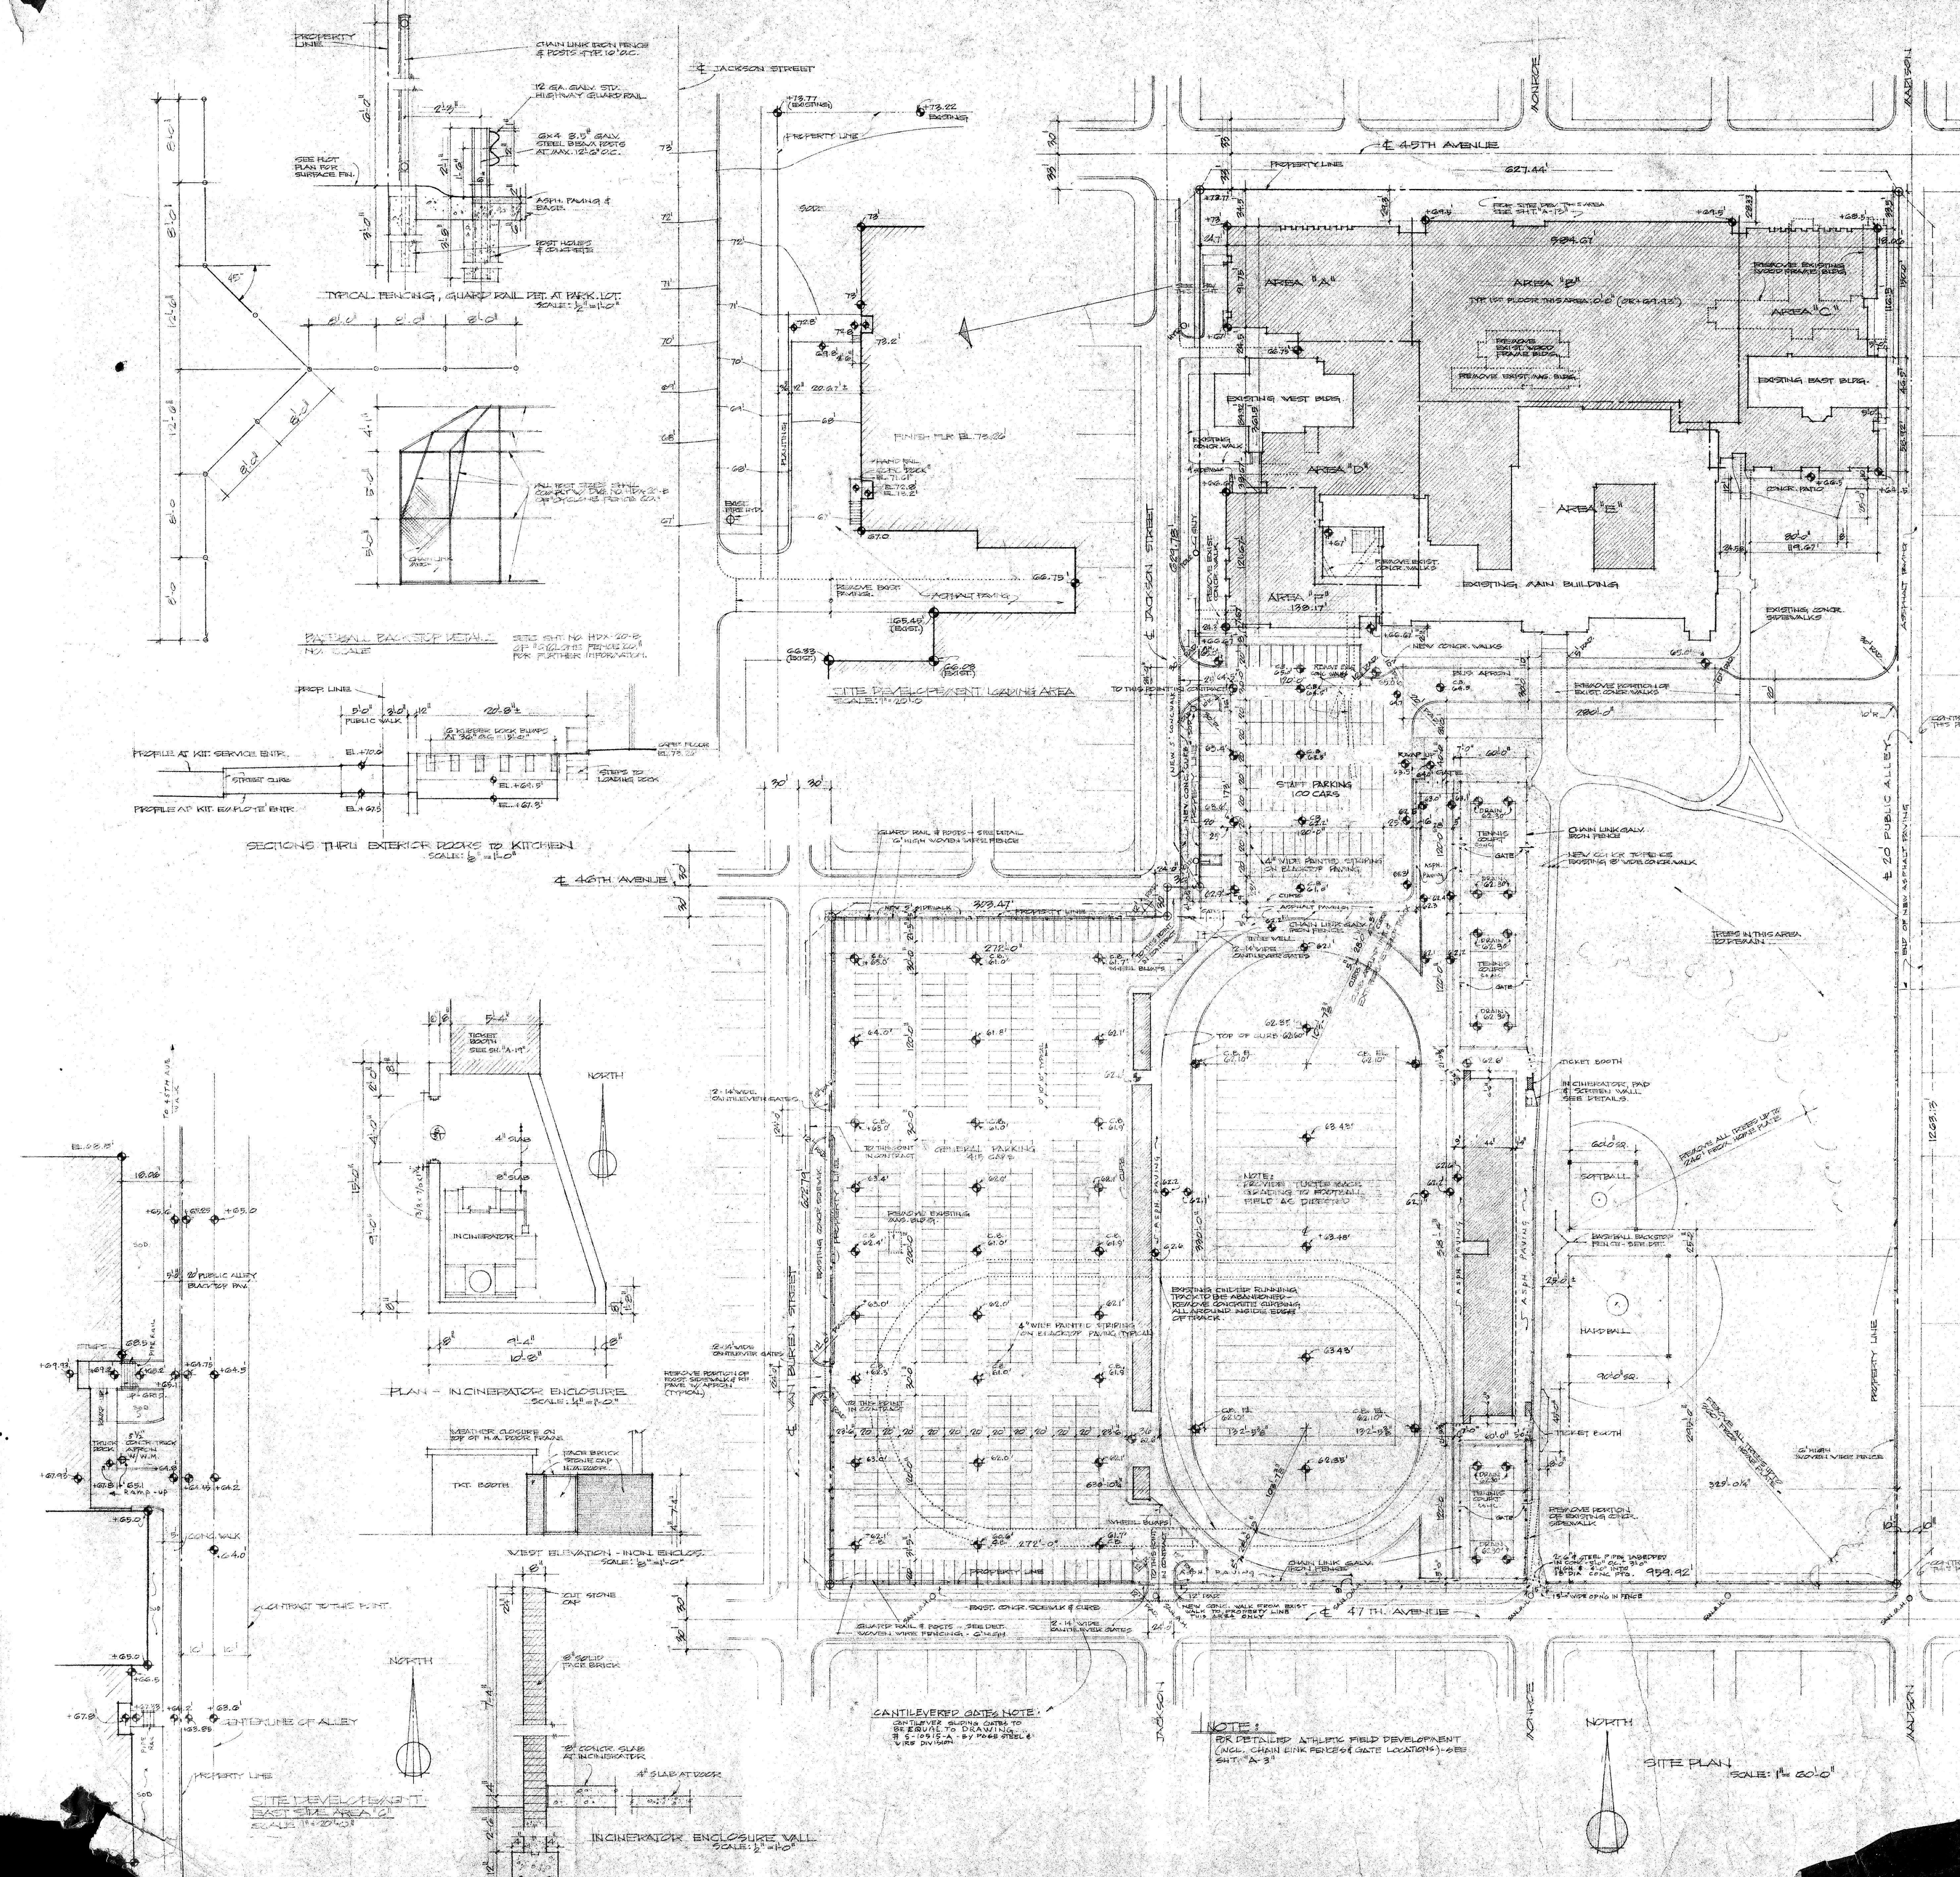

SITE PLAN			
JOB NO. 6805	ADDITIONAL ALTERATIONS FOR LEV WALLACE BUILDING	DATE	11/1/51
45TH & JACKSON	GARY HILL	DATE	11/1/51
FREDRIC W. COLLINS - A.I.A.		ARCHITECT	
GARY		INDIANA	